
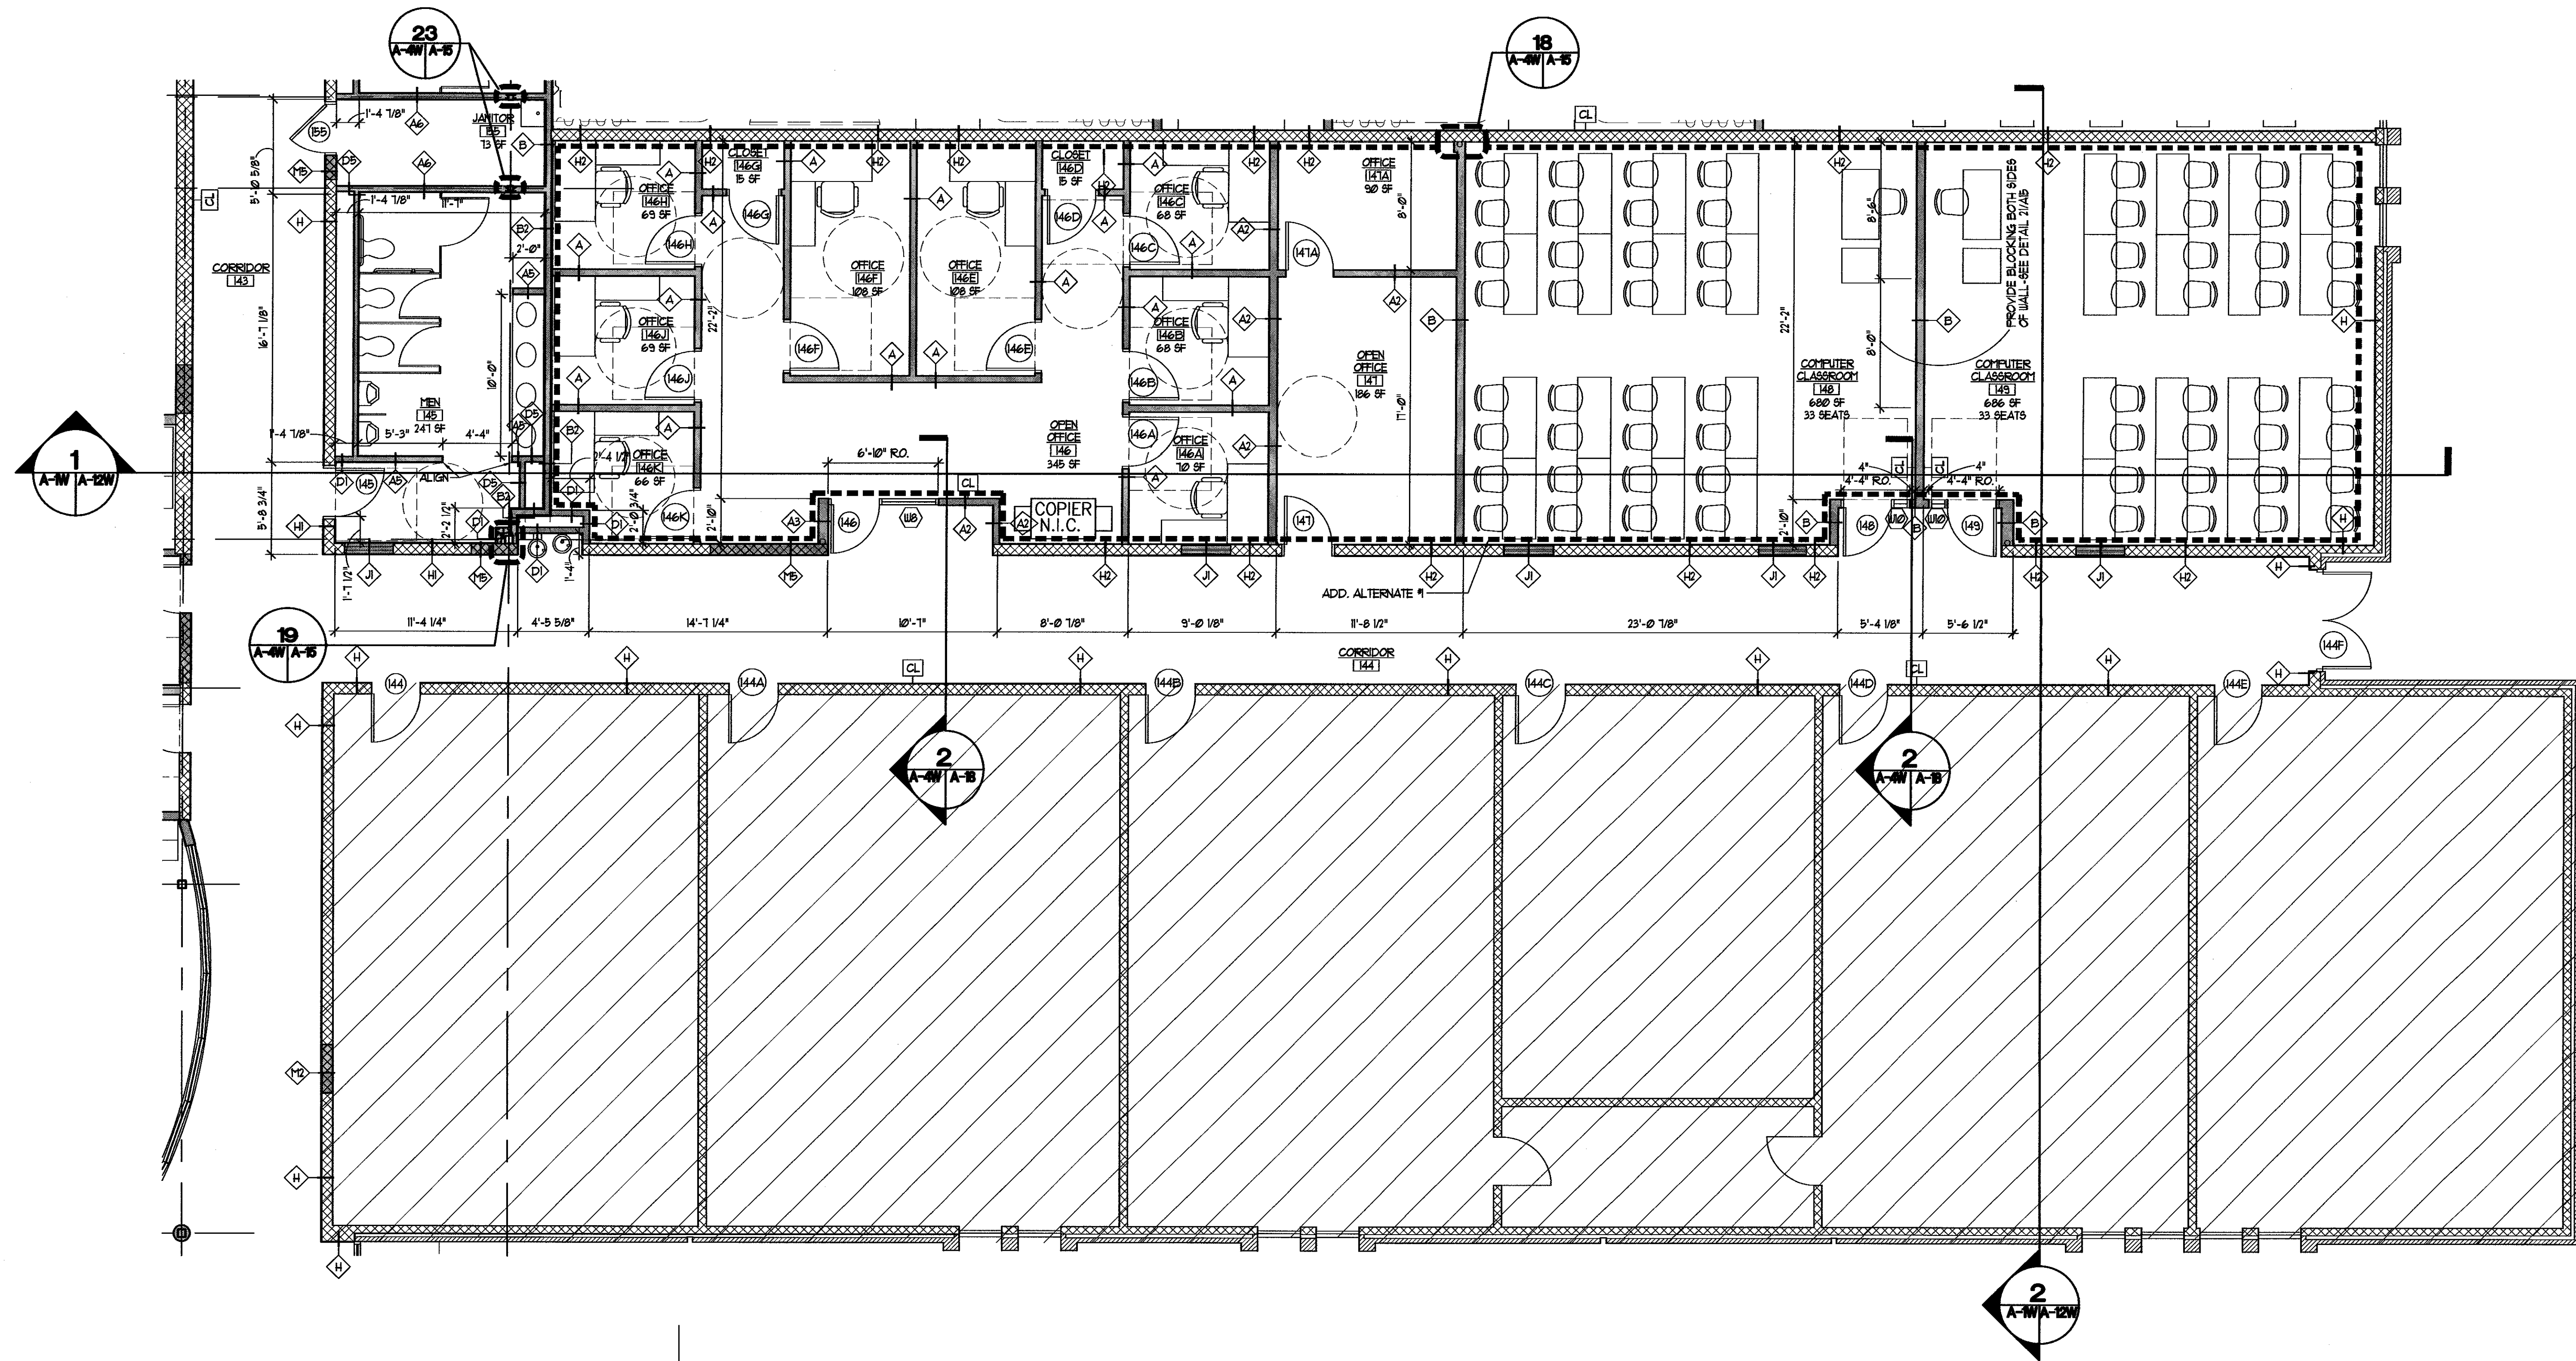


1 ENLARGED FLOOR PLAN
A-1W A-4W SCALE: 3/16" = 1'-0"

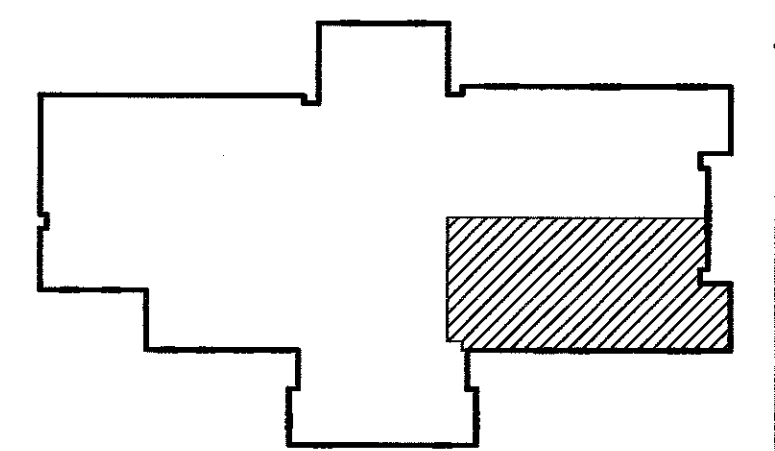

KEY PLAN
SCALE: 1" = 100'-0"

**ENLARGED FLOOR PLAN
WARSAW CAMPUS**


**RAPPAHANNOCK
COMMUNITY COLLEGE
CAMPUS RENOVATIONS
WARSAW + GLENN, VIRGINIA**
PC: 260-17712

m b j ARCHITECTURE
A PROFESSIONAL LIMITED COMPANY
GROVE PARK SQUARE
11537-B NUCKOLS ROAD
Glen Allen, Virginia 23059
☎ (804) 273-9611 fax: (804) 273-9843

Date: MAY 11, 2010

REVISIONS

NO. DATE

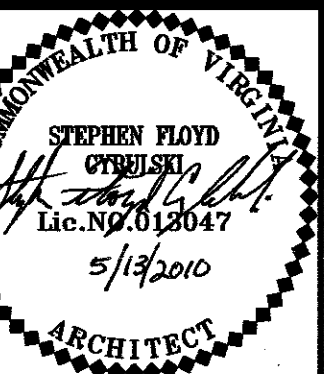

Sheet

A-4W

File Number
RCC-A4W-PLAN